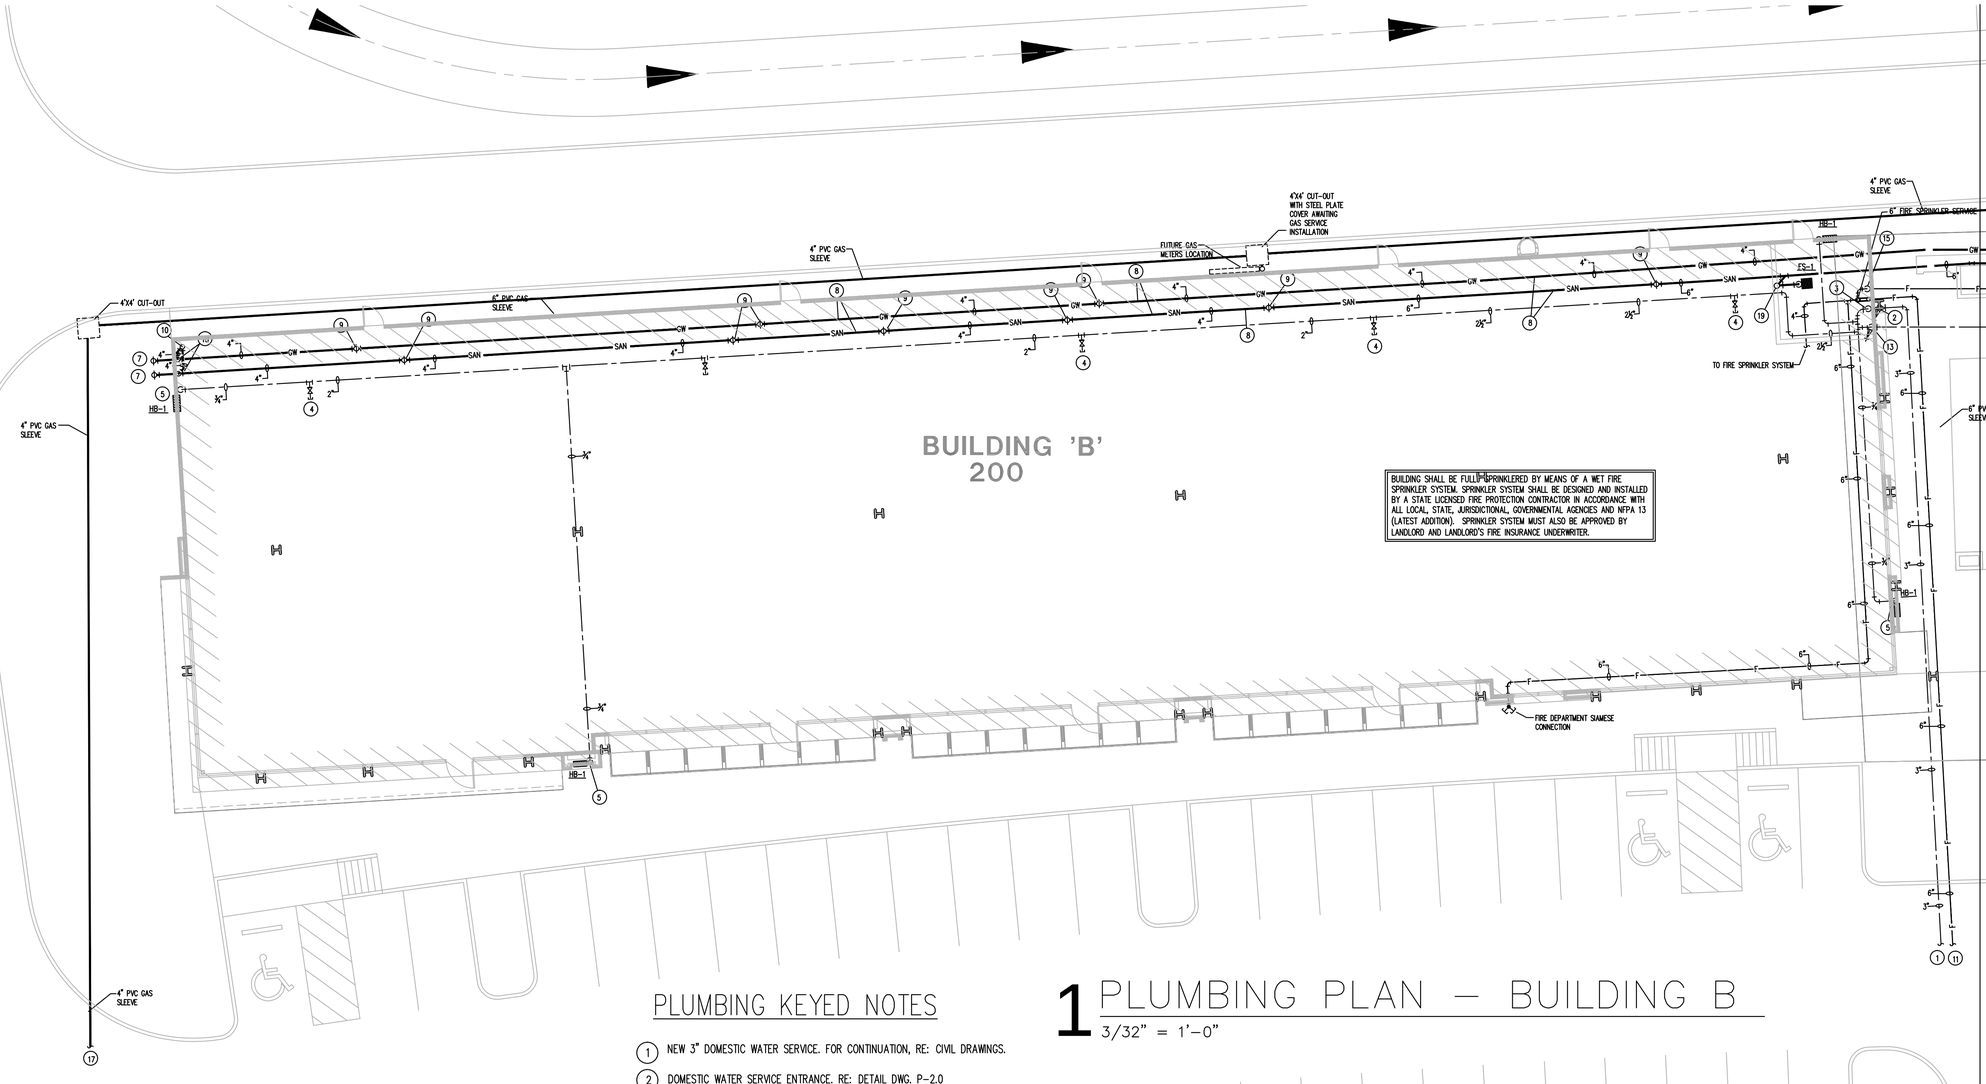

PLUMBING KEYED NOTES

1. NEW 3" DOMESTIC WATER SERVICE. FOR CONTINUATION, RE: CIVIL DRAWINGS.
2. DOMESTIC WATER SERVICE ENTRANCE. RE: DETAIL DWG. P-2.0
3. 3" WATER LINE UP TO STRUCTURE.
4. 1½" WATER LINE, VALVED AND CAPPED FOR FUTURE TENANT CONNECTION. CONTRACTOR SHALL COORDINATE WITH CEILING HEIGHTS TO ASSURE PIPING IS ABOVE CEILING LINE.
5. ¾" C.W. LINE DOWN TO NON-FREEZE HOSE BIBB "HB-1".
6. NEW 6" SANITARY LINE TO SANITARY SEWER MAIN. FOR CONTINUATION RE: CIVIL DRAWINGS.
7. CLEANOUT TO GRADE. RE: DETAIL DWG. P-2.0
8. ROUTE NEW SANITARY AND GREASE WASTE SEWERS IN SLAB LEAVEOUT AREA.
9. 4" FINISHED FLOOR CLEANOUT. RE: DETAIL DWG. P-2.0
10. 4" VENT THRU ROOF. RE: DETAIL DWG. P-2.0
11. NEW 6" FIRE SPRINKLER SERVICE. FOR CONTINUATION, RE: CIVIL DRAWINGS.
12. 6" PVC GAS SLEEVE. CONTRACTOR SHALL TURN UP BOTH ENDS TO 12" ABOVE FIN. GRADE.
13. 2½" WATER LINE DOWN TO BELOW GRADE TO BUILDING "A". PROVIDE SHUT-OFF VALVE IN RISER
14. 2½" WATER LINE UP TO STRUCTURE. PROVIDE SHUT-OFF VALVE IN RISER.
15. 4" FIRE SPRINKLER DOWN TO BELOW GRADE TO BUILDING "A".
16. 4" FIRE SPRINKLER UP TO STRUCTURE.
17. 4" PVC GAS SLEEVE FOR FUTURE GAS SERVICE. ROUTE FROM FUTURE GAS METER LOCATION TO UTILKITY GAS MAIN. TURN UP TO ABOVE GRADE A MIN. OF 12" ABOVE GRADE AT BOTH ENDS. RE: CIVIL DRAWINGS FOR GAS MAIN LOCATION.

1 PLUMBING PLAN – BUILDING B

3/32" = 1'-0"

COPYRIGHT © GOULAS + ASSOCIATES, INC. ALL DRAWINGS, SPECIFICATIONS AND DESIGNS APPEARING HEREIN CONSTITUTE THE ORIGINAL AND UNPUBLISHED WORK OF THE ARCHITECT, DESIGNER AND HIS/HER ASSOCIATES, AND THE SAME MAY NOT BE DUPLICATED, USED OR DISCLOSED WITHOUT THE EXPRESS WRITTEN CONSENT OF THE ARCHITECT/DESIGNER.

G&A
GOULAS + ASSOCIATES
ARCHITECTS / PLANNERS

Project Information:

STATE OF TEXAS
DANIEL G. NAMEE
88040
LICENSED PROFESSIONAL ENGINEER

Consultants:

DG eNgineering LLC
6019 Cerritos Houston, TX 77035
Ph) 713-729-6125 F) 713-729-6135
TBPE FIRM #F-7689

SHOPS ON GOSLING
RETAIL CENTER
SHELL BUILDING DEVELOPMENT
24309 GOSLING ROAD
SPRING, TEXAS 77389

Sheet Title:
BUILDING "B"
PLUMBING PLAN

Issue:
CD/PERMIT

Issue Date:
10 DECEMBER 2018 – SD
12 MARCH 2019 – CD/PERMIT

Revision Date:

Sheet:
P1.02